

ENG MOATZ

REFERENCE DRAWINGS:-

[illegible]

REFERENCE DOCUMENTS:-

[illegible]

Abbreviations/Symbols

WCC = TOP OF CONCRETE

INTS = NOT TO SCALE

TOS = TOP TO STEEL.

• DENOTES MEMBER ORIENTATION MARK & ASSEMBLY MARK LOCATION.

NOTES:

ENGINEER ACTION:

- ☐ (A) Proceed
- ☐ (B) Proceed with comments
- ☐ (C) Do not proceed, Revise & Resubmit
- ☐ (D) Rejected
- ☐ (E) Information only

CONTRACTOR:

SUB-CONTRACTOR:


SUB-CONTRACTOR FOR STEEL STRUCTURE:

ENG MOATZ

Drawing Title:

3D VIEW

DATE			SCALE	
29.04.2018			N.T.S	
PROJ. NO.	DRAWING NUMBER		SH.NO.	REV.
—	TRADE LOCATOR	PROJECT PIECE MARK	DWG NO.	
	—	—	—	" "

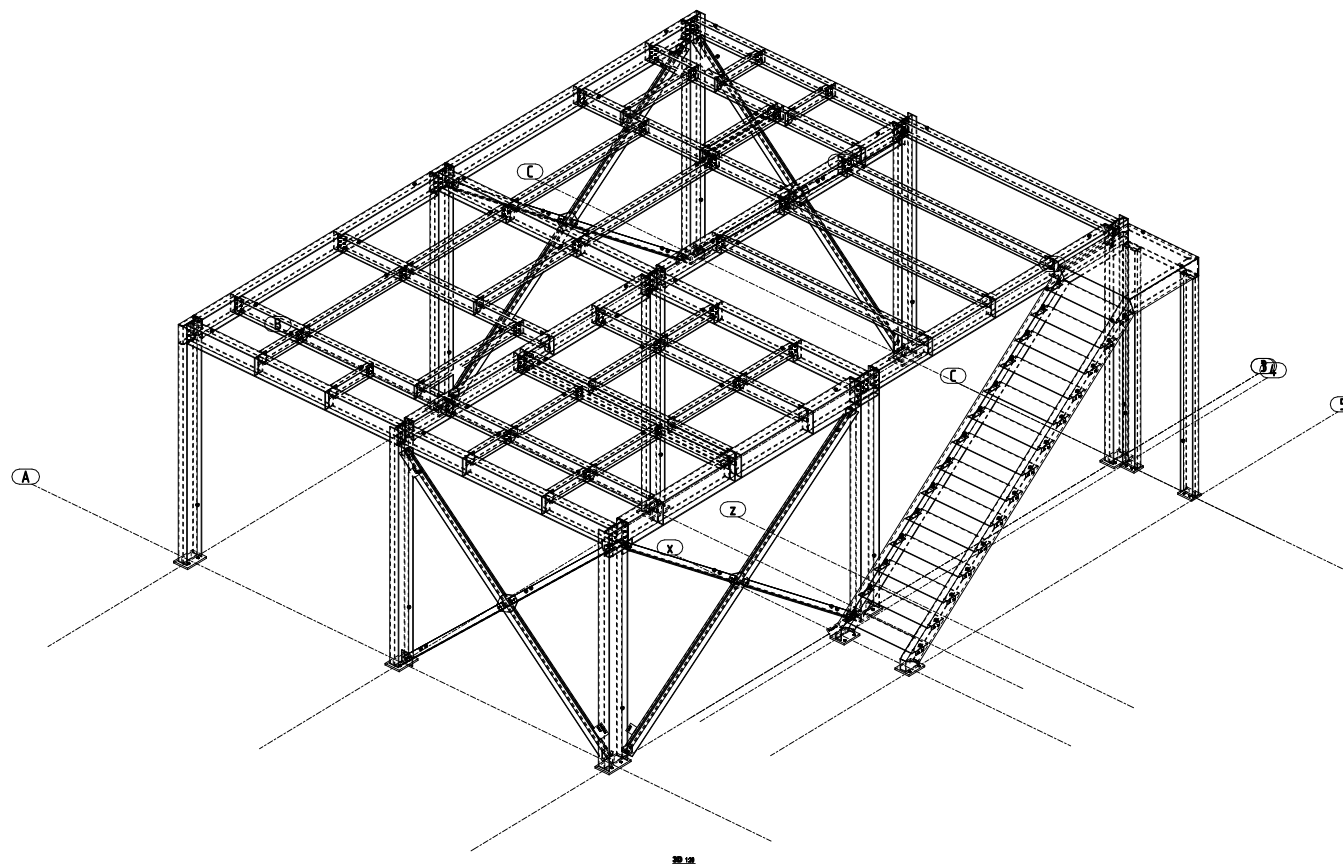

ENG MOATZ		
REFERENCE DRAWINGS:-		
Title	Drawing Description	Drawing Number
REFERENCE DOCUMENTS:-		
Title	Type	Document No.

ENGINEER ACTION:

☐ (A) Proceed

☐ (B) Proceed with comments

☐ (C) Do not proceed, Review & Resubmit

☐ (D) Rejected


☐ (E) Information only



ENG MOATZ

GRIDS

DATE				SCALE	
29.04.2018				N.T.S	
PROJ. NO.	DRAWING NUMBER			SH.NO.	REV.
—	TRADE LOCATOR	PROJECT PIECE MARK	DWG NO.	“	”
	—	—	—		

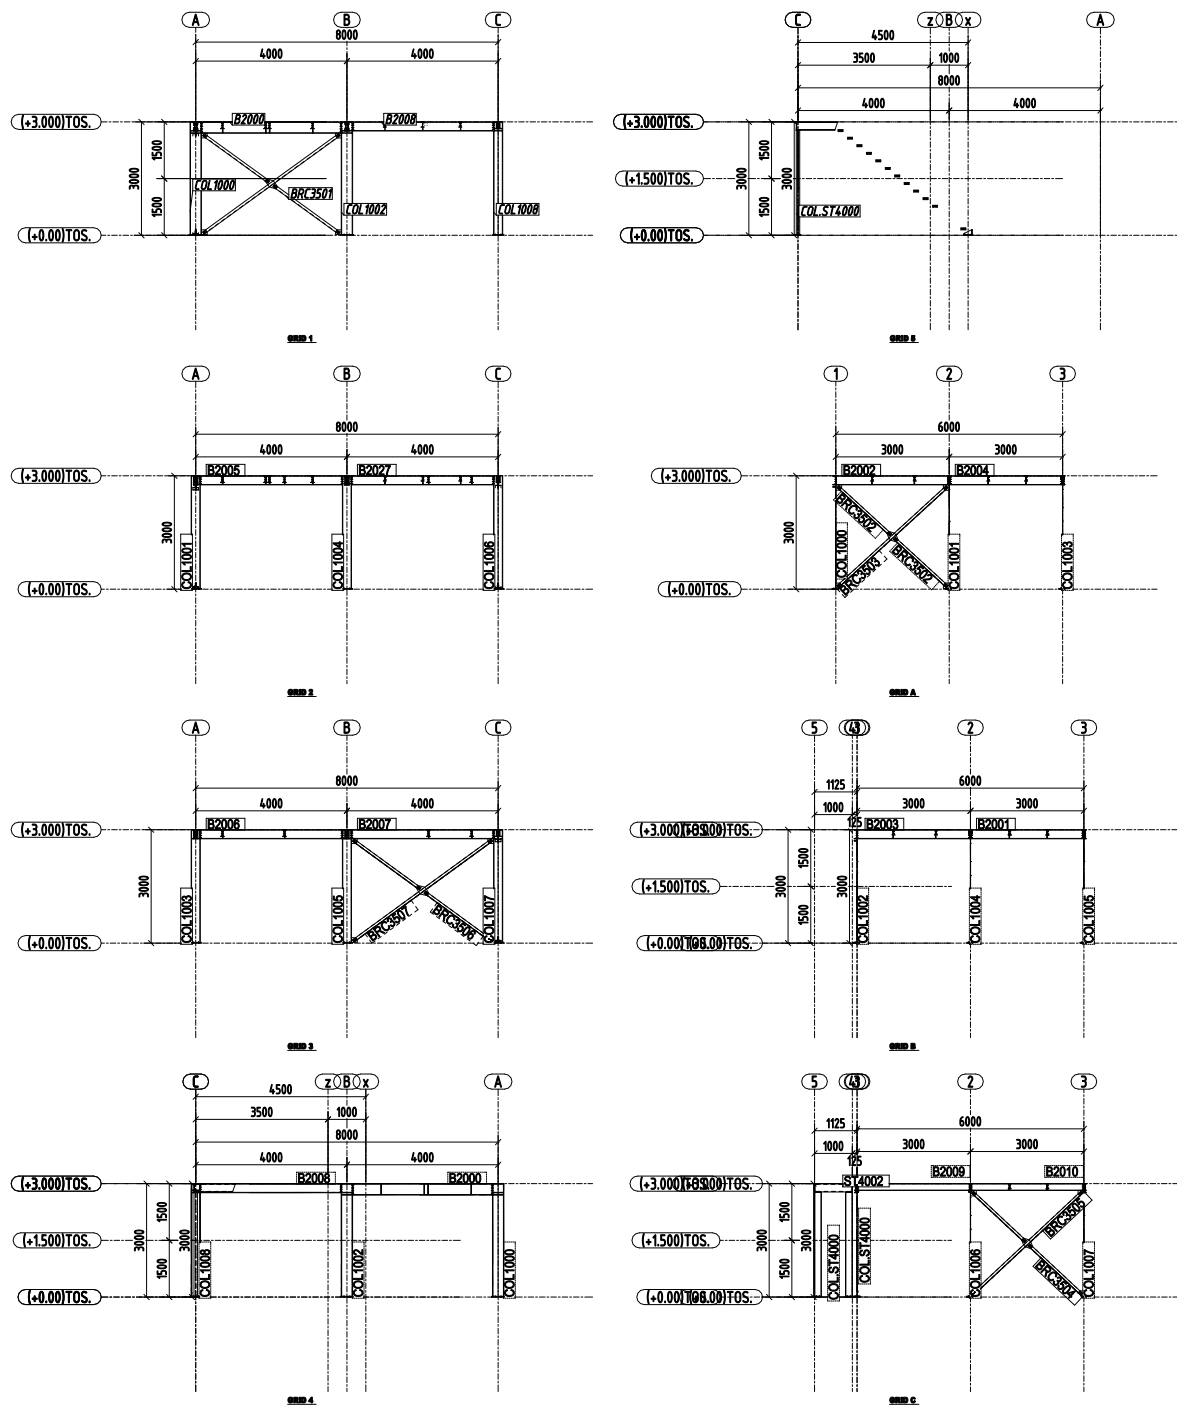

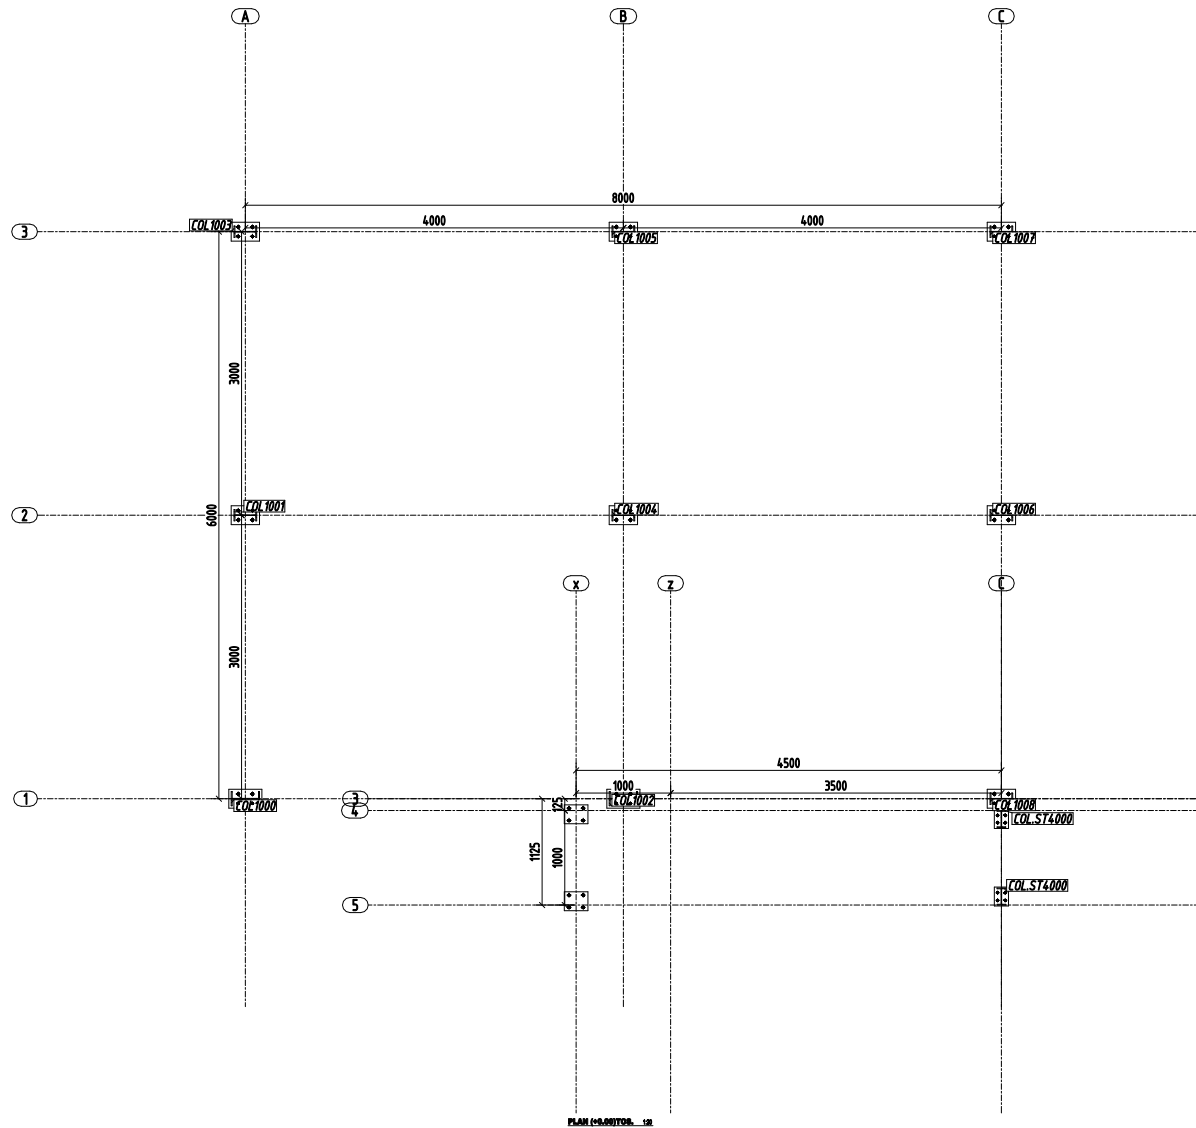

ENG MOATZ

REFERENCE DRAWINGS:-

Trade	Drawing Description	Drawing Number

REFERENCE DOCUMENTS:-

Trade	Type	Document No.

Abbreviated Symbols:

NOTES :

ENGINEER ACTION:

- ☐ (A) Proceed
- ☐ (B) Proceed with comments
- ☐ (C) Do not proceed, Review & Resubmit
- ☐ (D) Rejected
- ☐ (E) Information only

CONTRACTOR:

SUB-CONTRACTOR:


SUB-CONTRACTOR FOR STEEL STRUCTURE:

ENG MOATZ

Drawing Title:-

T.O.S (+0.00)

DATE				SCALE	
29.04.2018				N.T.S	
PROJ. NO.	DRAWING NUMBER			SH.NO.	REV.
—	TRADE LOCATOR	PROJECT PIECE MARK	DWG NO.	"	"
	—	—	—		

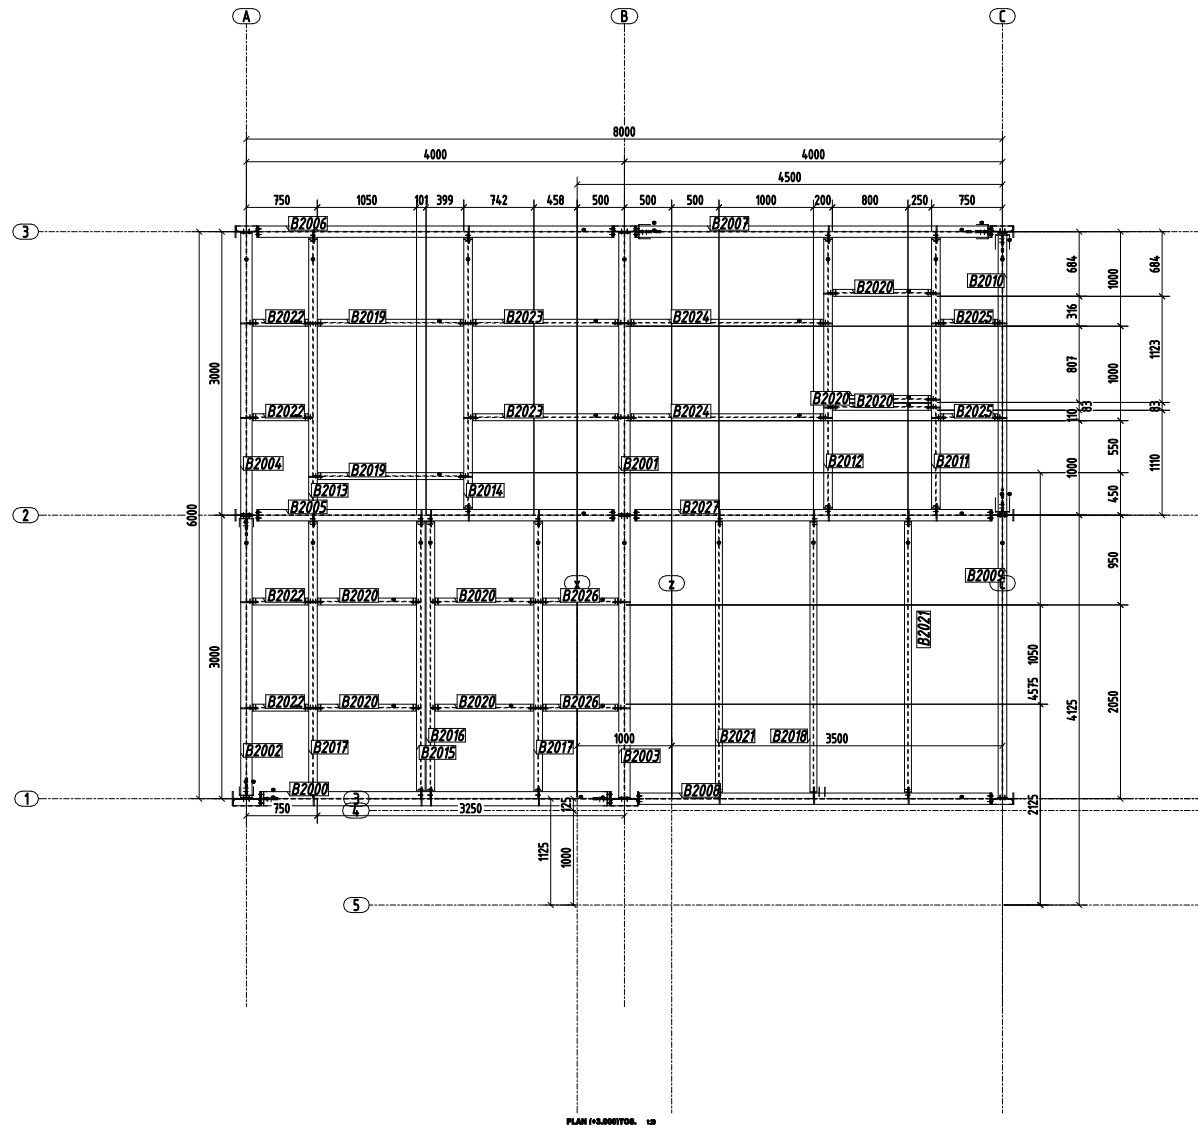

ENG MOATZ

REFERENCE DRAWINGS:

Trade	Drawing Description	Drawing Number

REFERENCE DOCUMENTS:

Trade	Type	Document No.

Abbreviated Symbols:
WCC = WORK OF CONCRETE
WSS = WORK OF STEEL

NOTES:

ENGINEER ACTION:

- ☐ (A) Proceed
- ☐ (B) Proceed with comments
- ☐ (C) Do not proceed, Review & Resubmit
- ☐ (D) Rejected
- ☐ (E) Information only

CONTRACTOR:

SUB-CONTRACTOR:

SUB-CONTRACTOR FOR STEEL STRUCTURE:

ENG MOATZ

Drawing Title:

T.O.S (+3.00)

DATE		SCALE	
29.04.2018		N.T.S	
PROJ. NO.	DRAWING NUMBER	SH.NO.	REV.
	TRADE LOCATOR	PROJECT PIECE MARK	DWG NO.